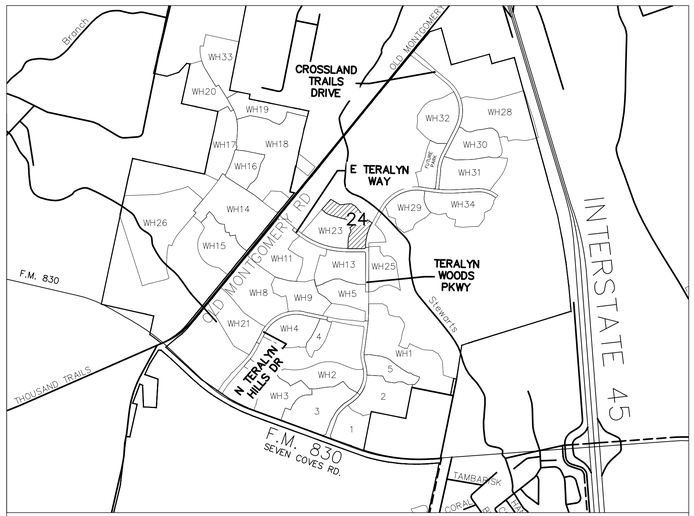

VICINITY MAP
SCALE: NONE
MONTGOMERY COUNTY KEY MAP: 127 S

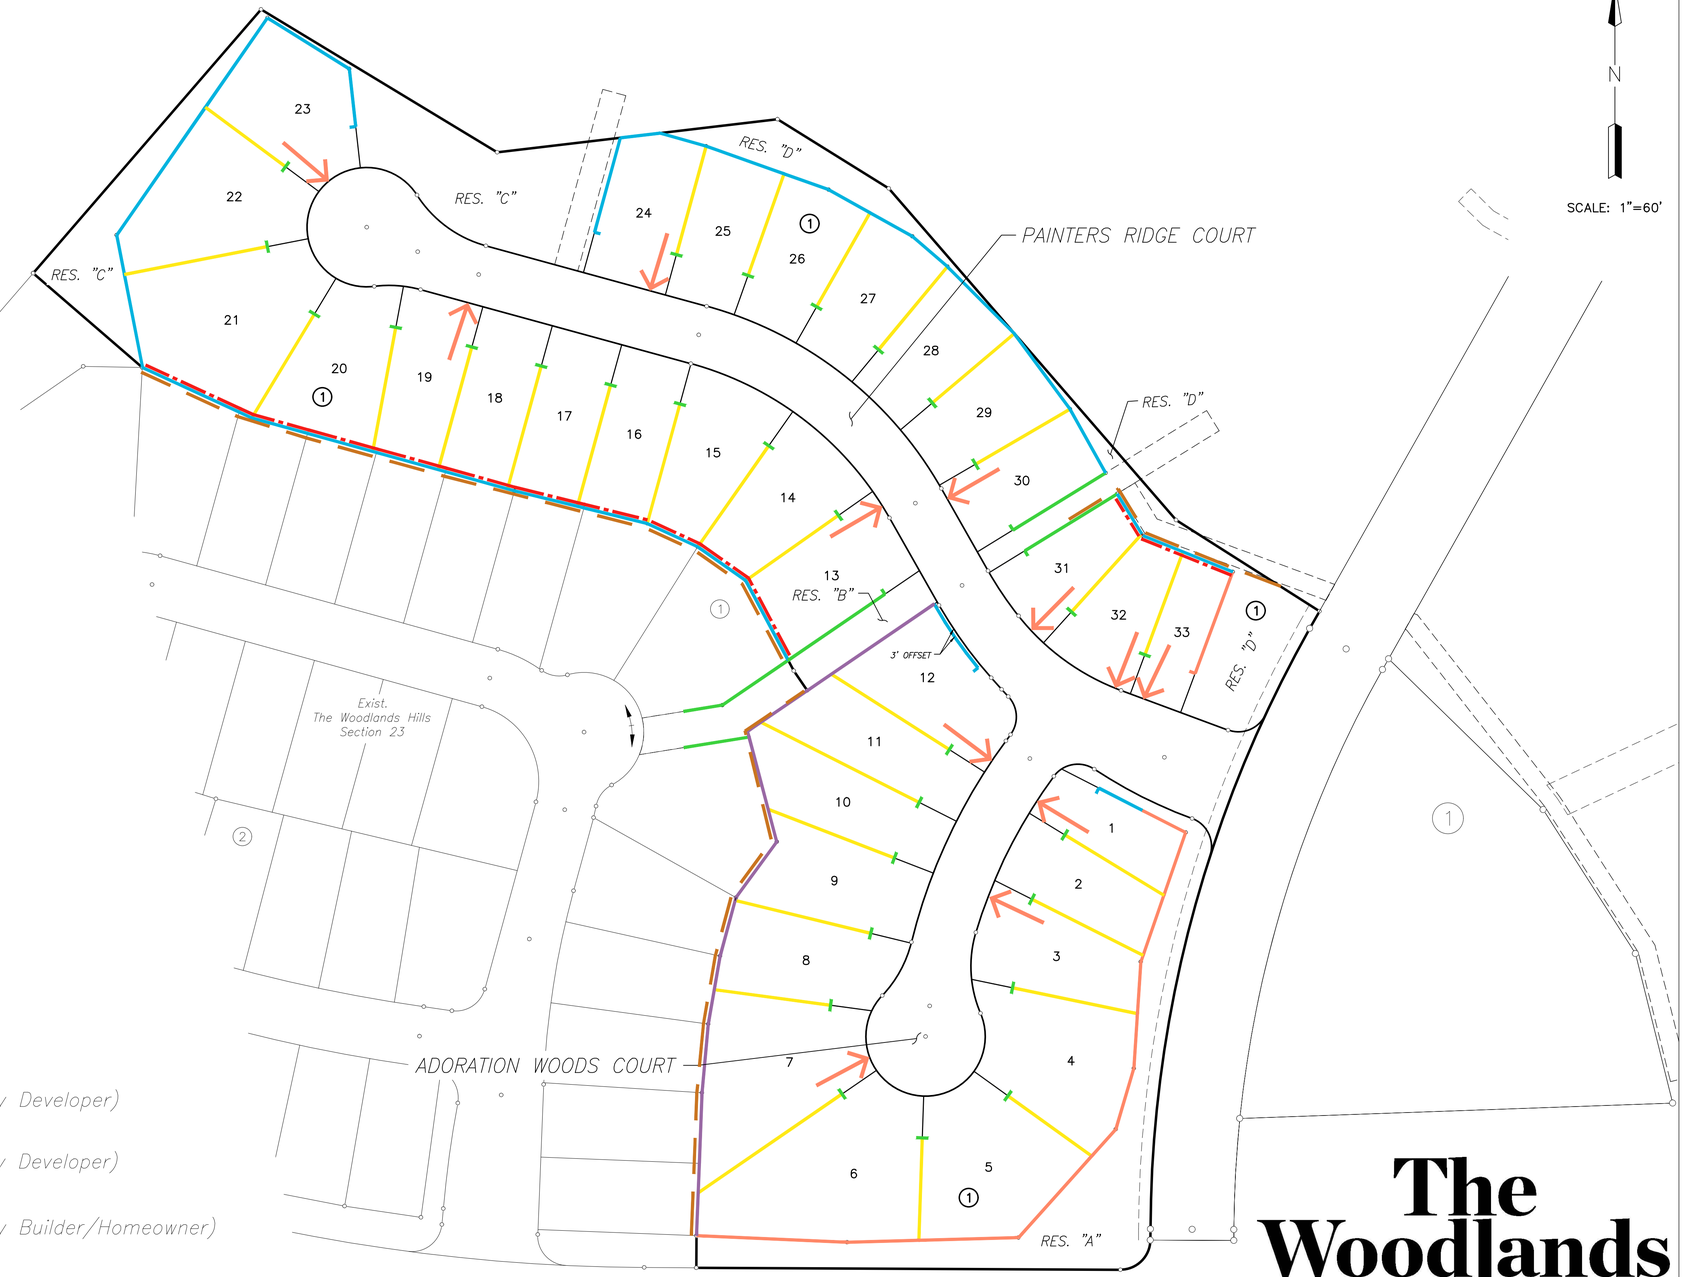

LEGEND

- 7' GOOD SIDE OUT FENCE WITH ROT BOARD AND CAPPED (To Be Installed By Developer)
- 6' DOUBLE SIDED FENCE WITH ROT BOARD AND CAPPED (To Be Installed By Developer)
- 6' GOOD SIDE OUT FENCE WITH ROT BOARD AND CAPPED (To Be Installed By Builder/Homeowner)
- 6' GOOD NEIGHBOR FENCE WITH ROT BOARD (To Be Installed By Builder/Homeowner)
- 5' TUBE METAL FENCING (To Be Installed By Builder/Homeowner)
- 45-DEGREE ANGLED FENCE
- LOCATION OF DRIVEWAY
- RETAINING WALL (To Be Installed By Developer)
- EVERGREEN SHRUB (To Be Installed By Builder)

*Note: The intent of the driveway designation is to avoid conflict with but not limited to: streetlights, manholes, large inlets, radius of curbs, intersections, corners and neighborhood entrances.

*Note: Fence repair and maintenance are the responsibility of the property owner, not the installer.

The Woodlands Hills

EXHIBIT

HF MANAGEMENT DEVELOPMENT COMPANY, LLC

THE WOODLANDS HILLS SECTION 24
FENCING & DRIVEWAY EXHIBIT

LJA Engineering, Inc.
480 Wildwood Forest Dr
Suite 250
Spring, Texas 77380
Phone 713.953.5200
Fax 713.953.5026
FRN - F-1386

Date: 8/23/23

SHEET NO. 1 OF 1

Date\Time : Mon, 30 Oct 2023 - 10:54am
Path\Name : I:\Projsk1\0474\0200\0224\Exhibits\Fencing\TWH SEC.24 Fencing Exhibit.dwg